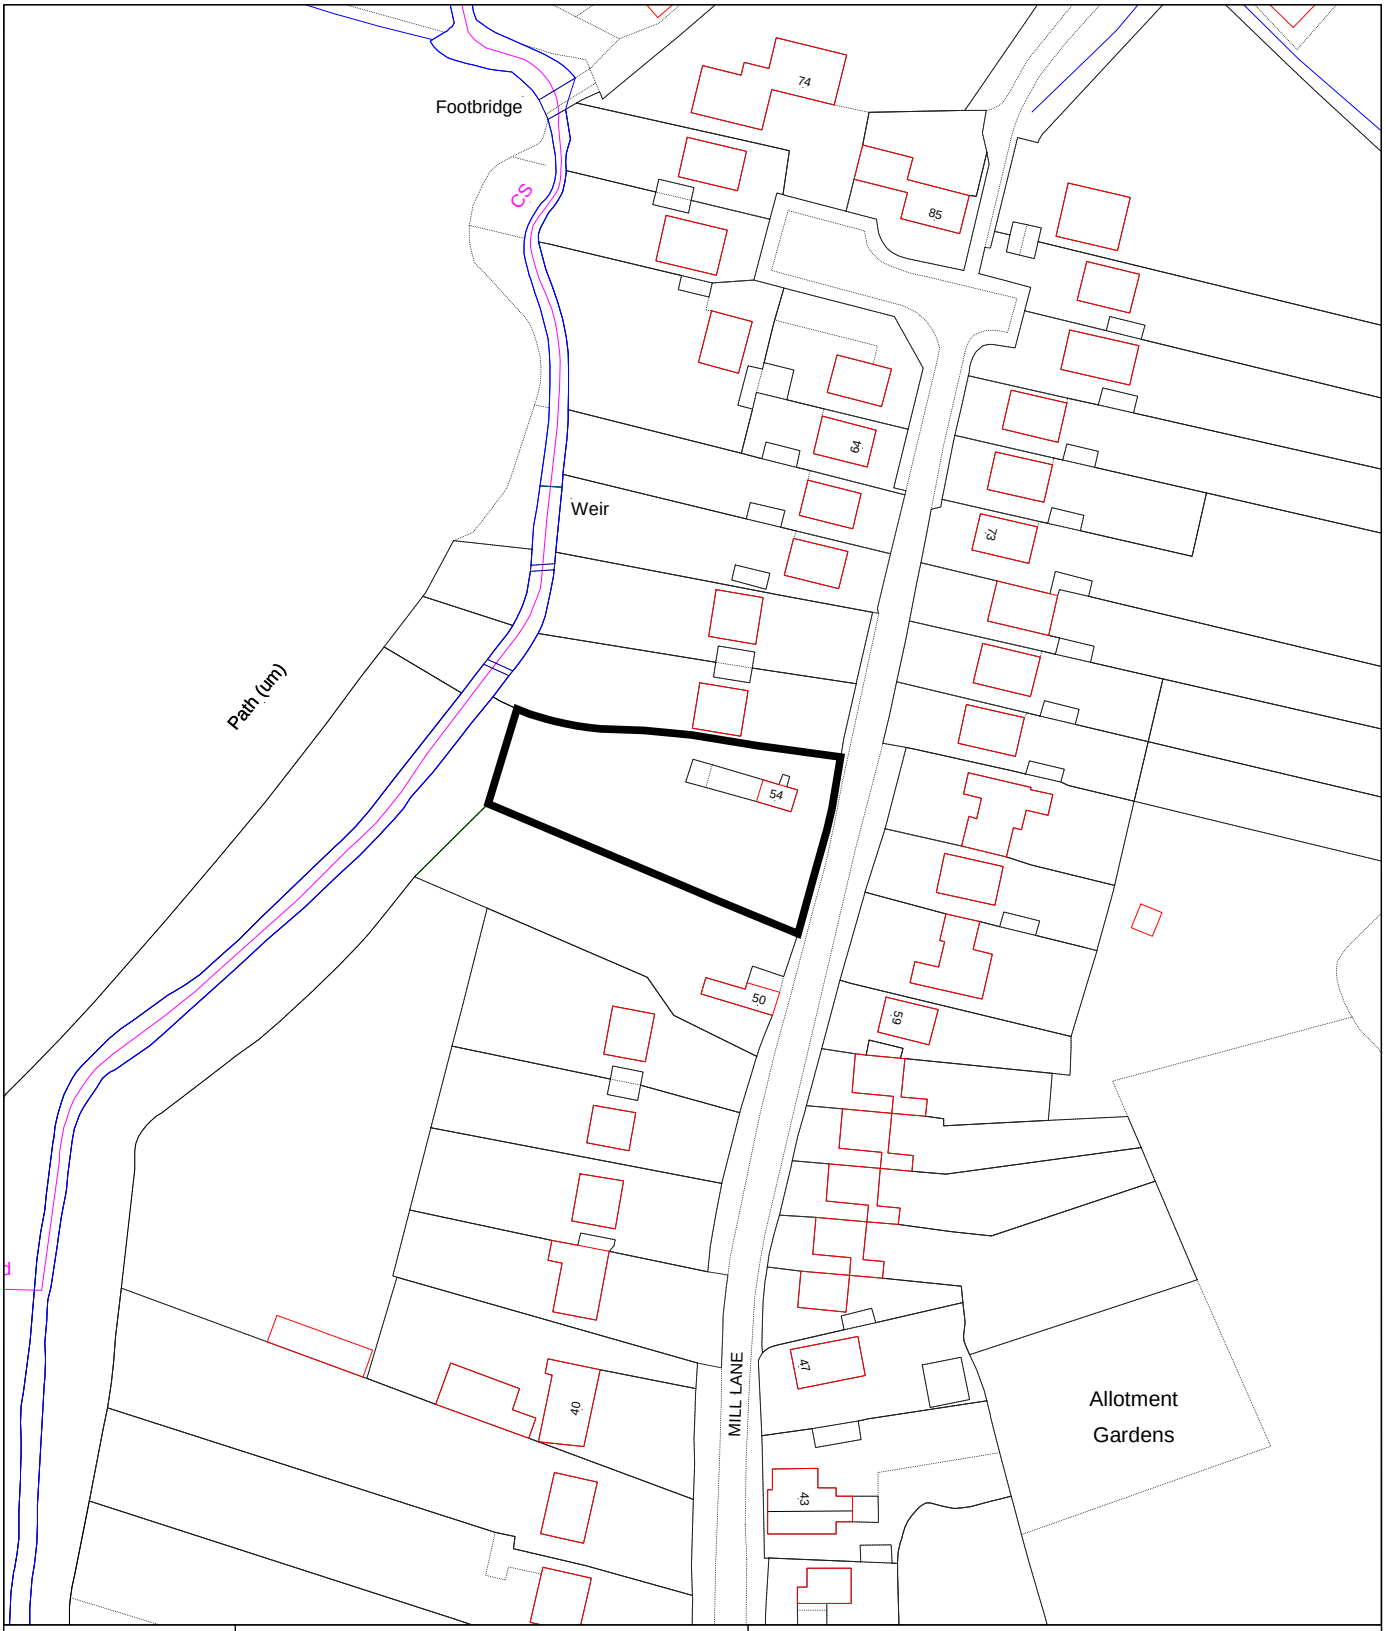


N
W E
S

© Crown Copyright. All rights reserved.
Central Bedfordshire Council
Licence No. 100049029 (2009)

Date: 26:September:2016

Map Sheet No

Application No:
CB/16/03232/Full

Scale: 1:1250

54 Mill Lane, Greenfield, MK45 5DF