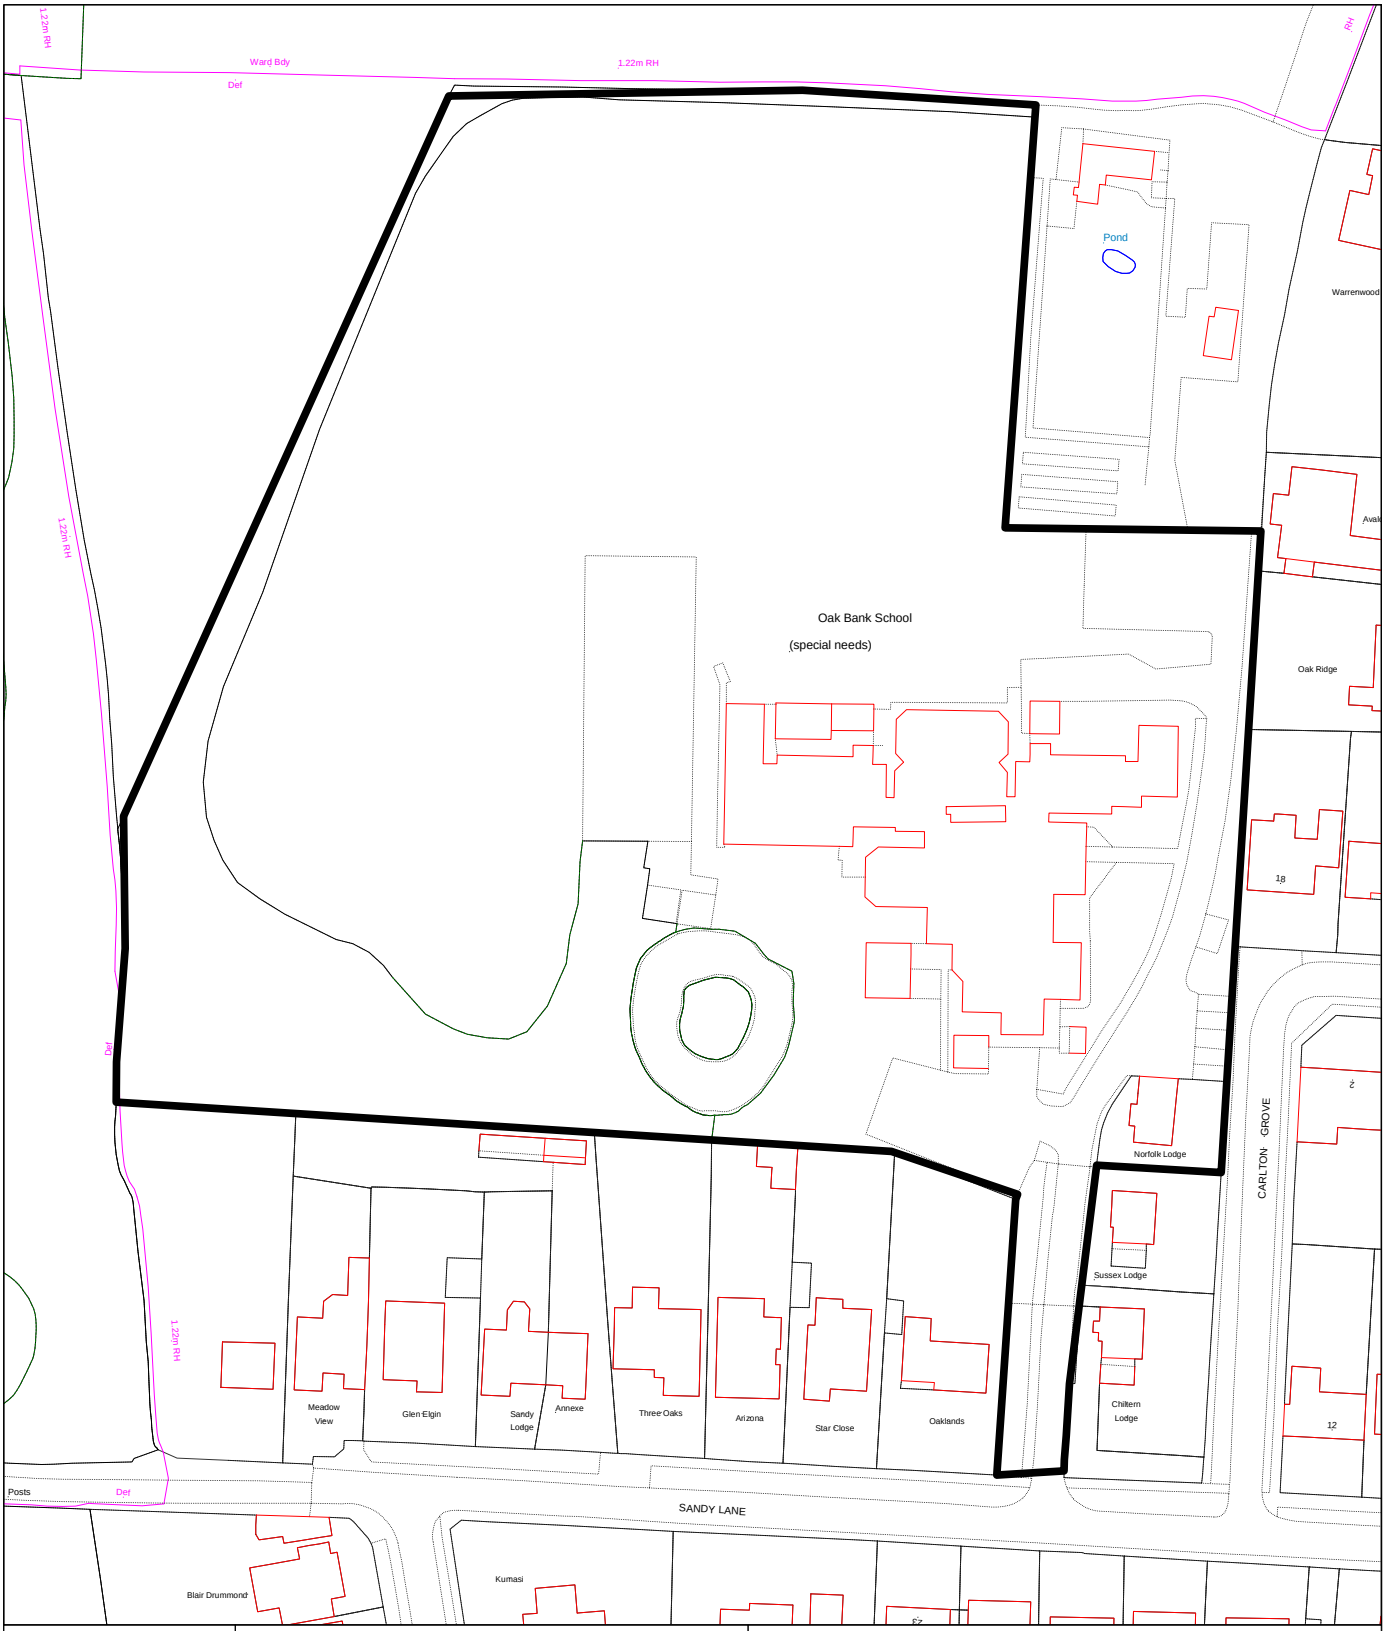

N

W E

S

© Crown Copyright. All rights reserved.
Central Bedfordshire Council
Licence No. 100049029 (2009)

Date: 02:June:2017

Grid Ref: 492222; 227374

Application No.
CB/17/01089/FULL

Scale: 1:1250

Oak Bank School, Sandy Lane, Leighton Buzzard, LU7 3BE