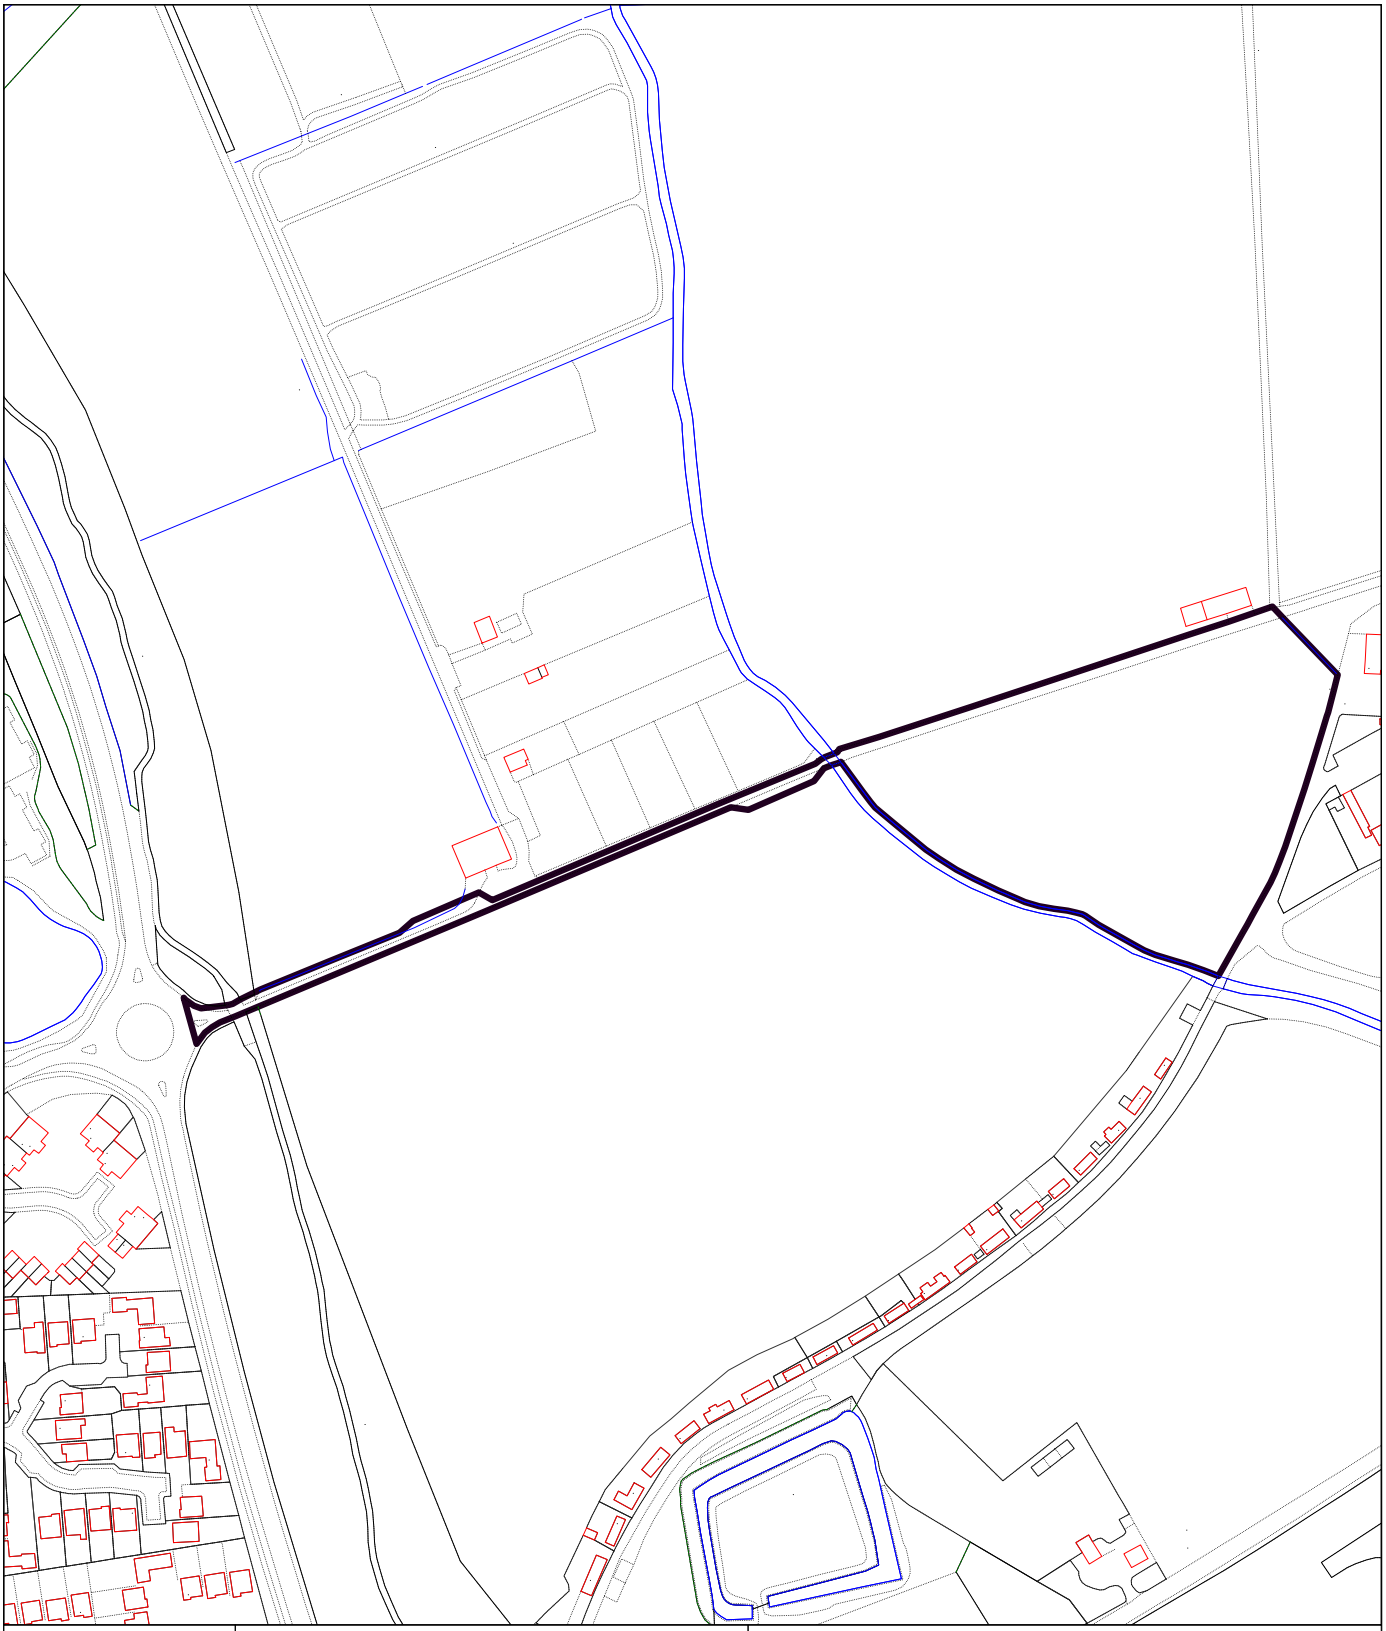


N

W E

S

© Crown Copyright. All rights reserved.
Central Bedfordshire Council
Licence No. 100049029 (2009)

Date: 23:August:2017

Map Sheet No

Application No CB/17/02682/REG3

Scale: 1:3000

Kennel Farm, Saxon Drive, Biggleswade, SG18 8UT