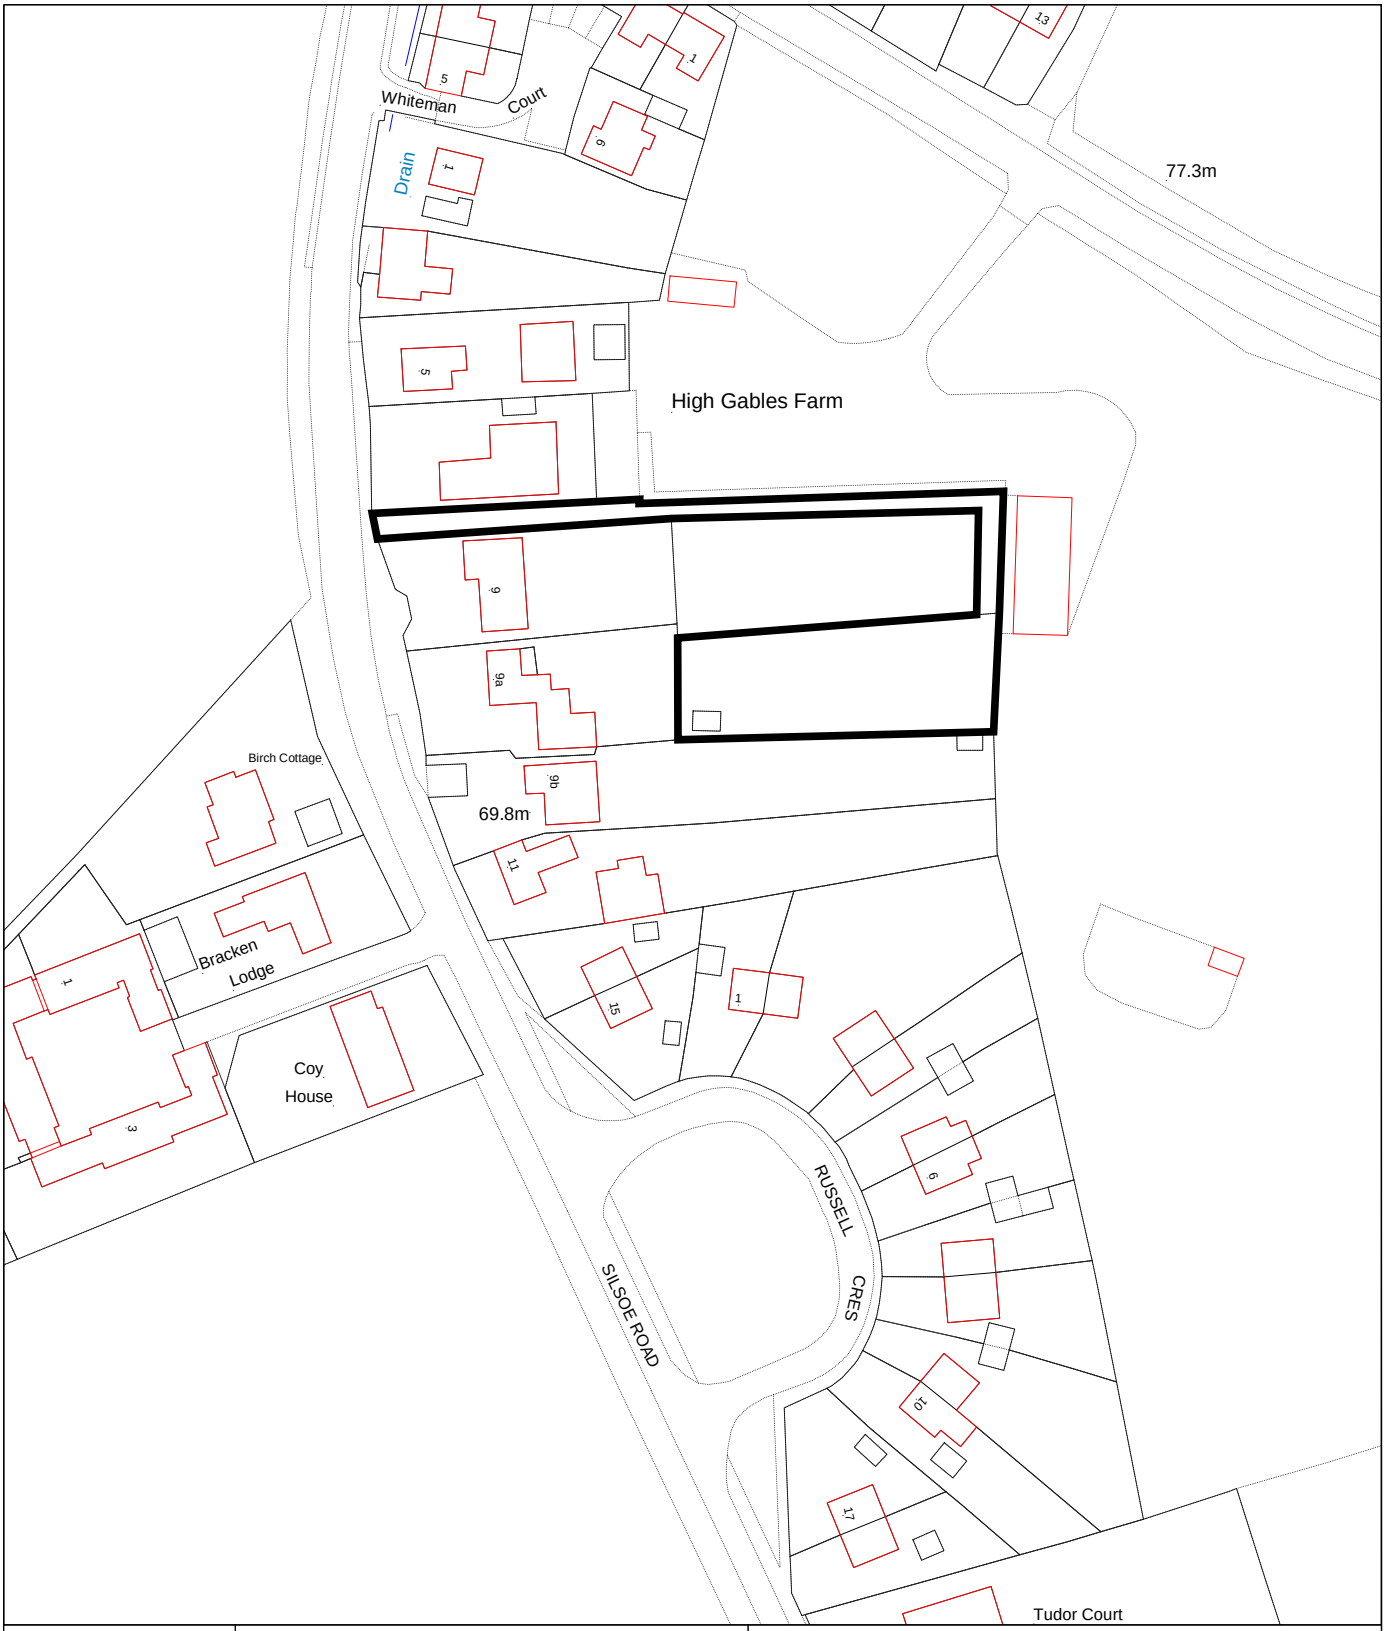


N
W E
S

© Crown Copyright. All rights reserved.
Central Bedfordshire Council
Licence No. 100049029 (2009)

Date: 12:December:2017

Map Sheet No

Application No.
CB/17/04939/VOC

Scale: 1:1250

9 Silsoe Road, Maulden, Bedford, MK45 2AX