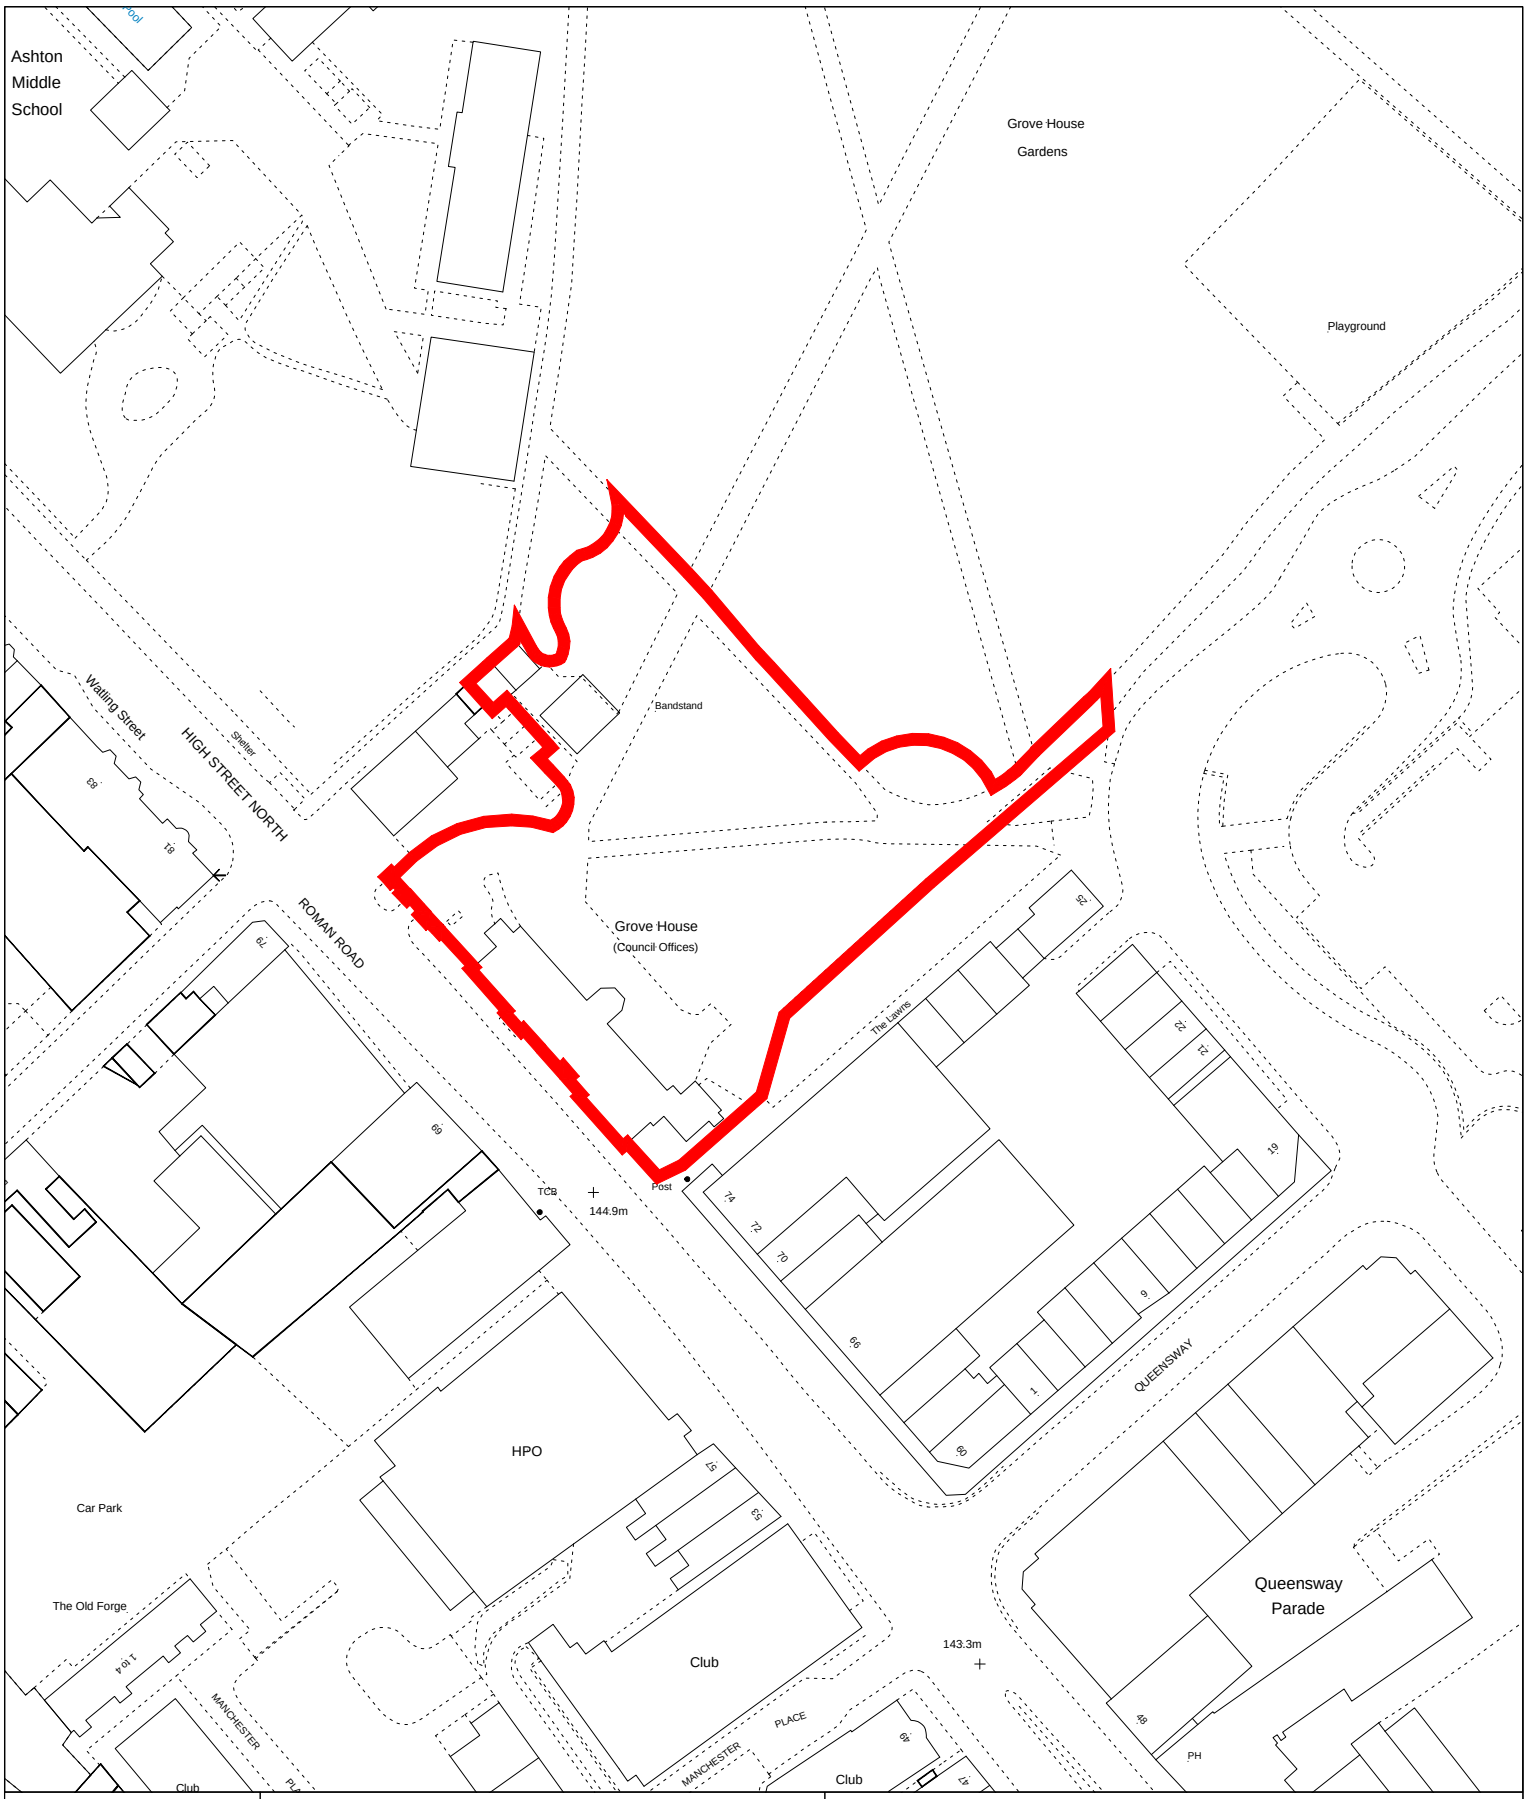

© Crown Copyright. All rights reserved.
Central Bedfordshire Council
Licence No. 100049029 (2009)

Date: 10:July:2009

Map Sheet No

Item No. 20

Application No. CB/09/05173/TP

Scale: 1:1250

Grove House, 76 High Street North, Dunstable
20.1