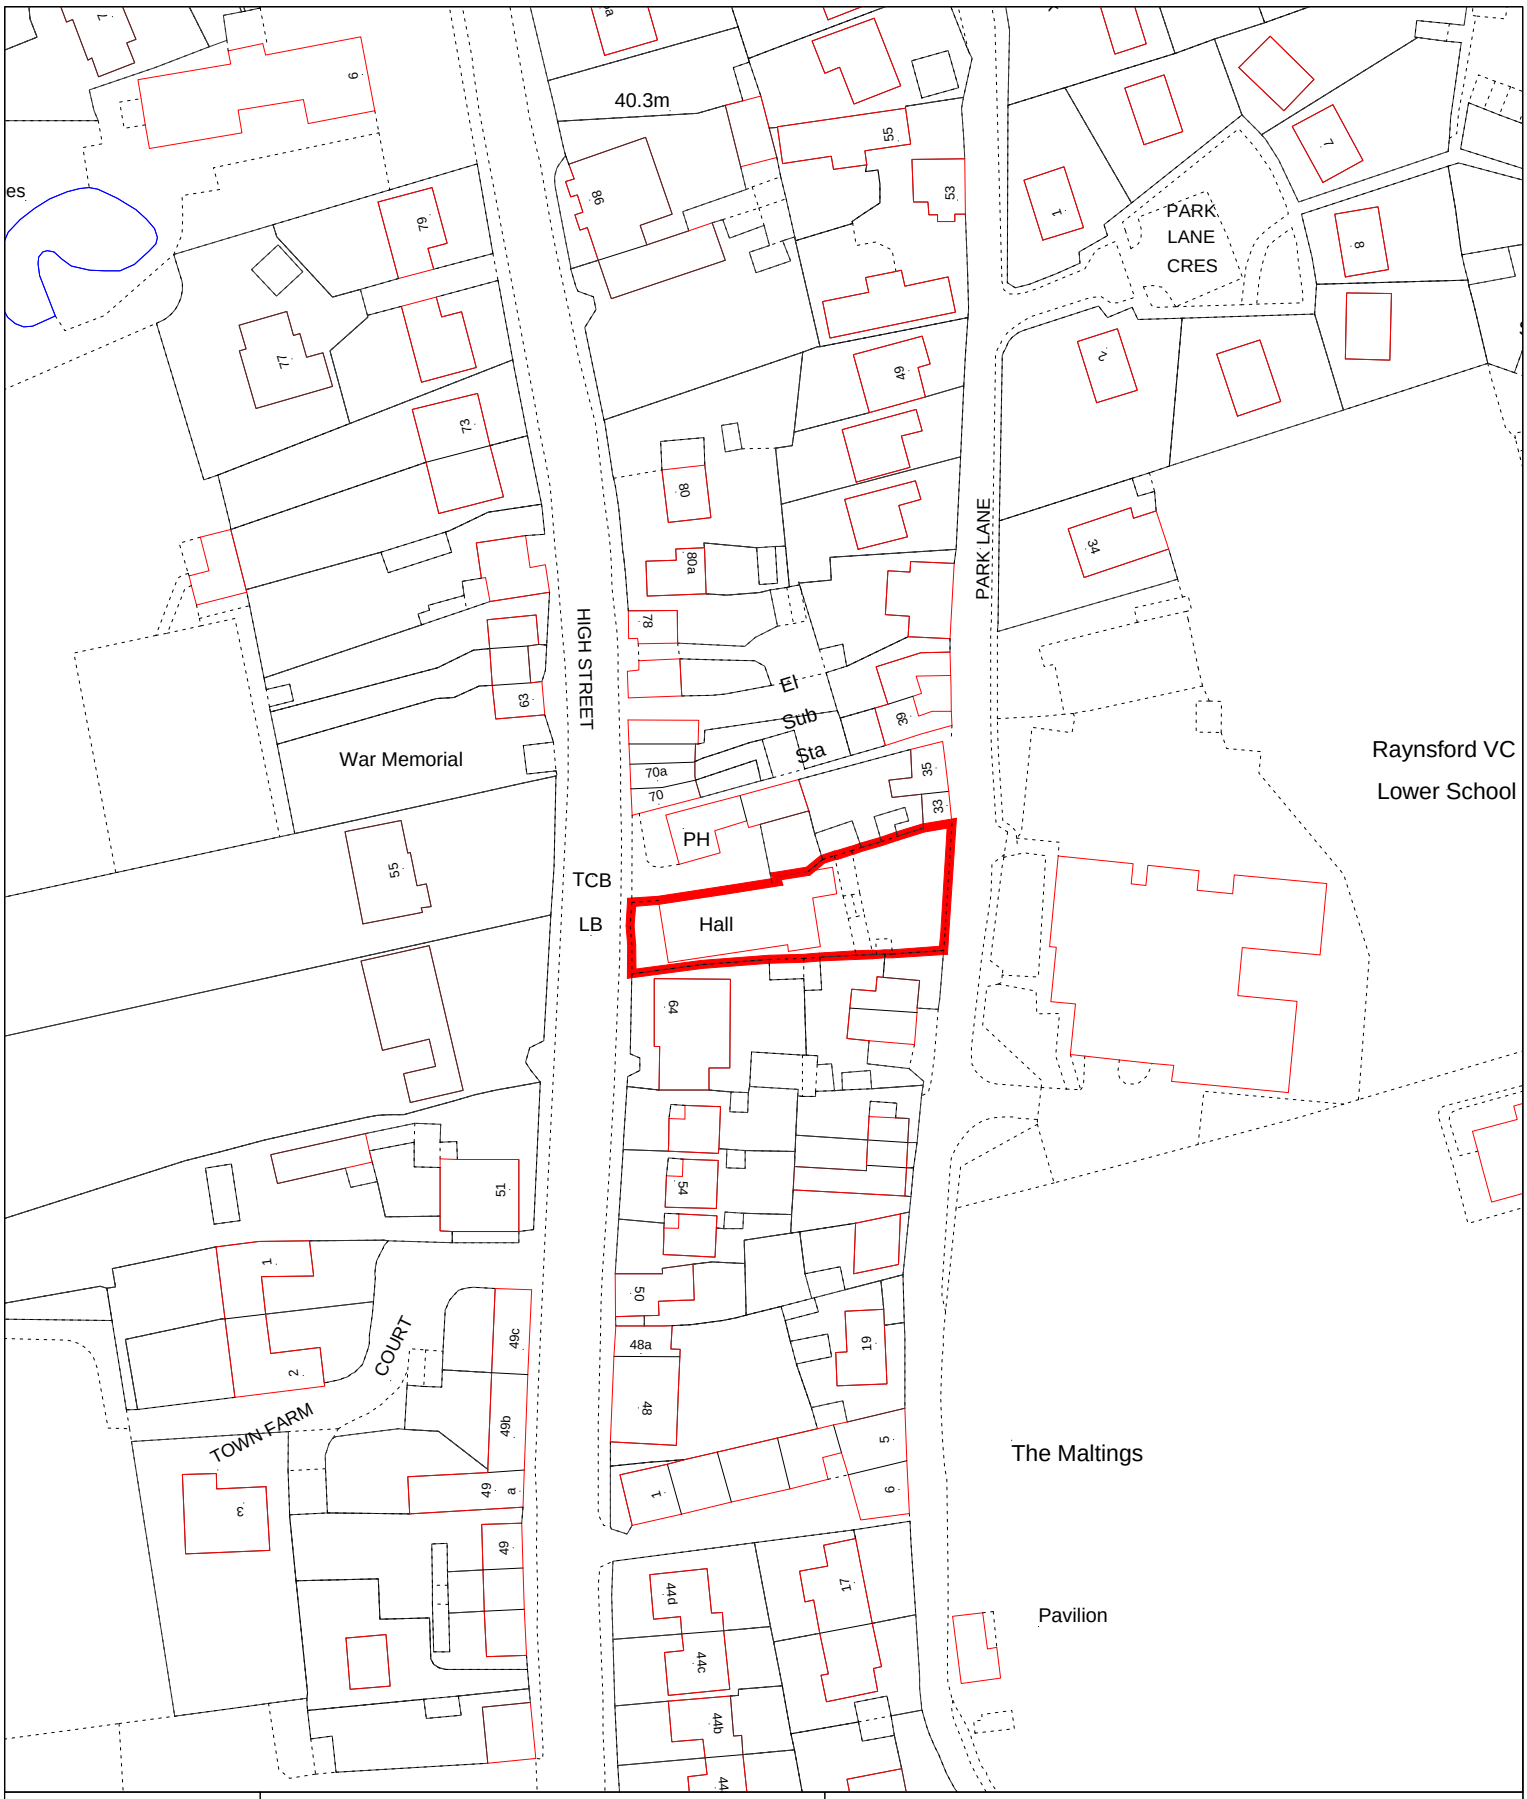

© Crown Copyright. All rights reserved.
Central Bedfordshire Council
Licence No. 100049029 (2009)

Date: 11:March:2010

Map Sheet No

Application No.

CB/10/00247/CA

Scale: 1:1250

66 High Street, Henlow SG16 6AB