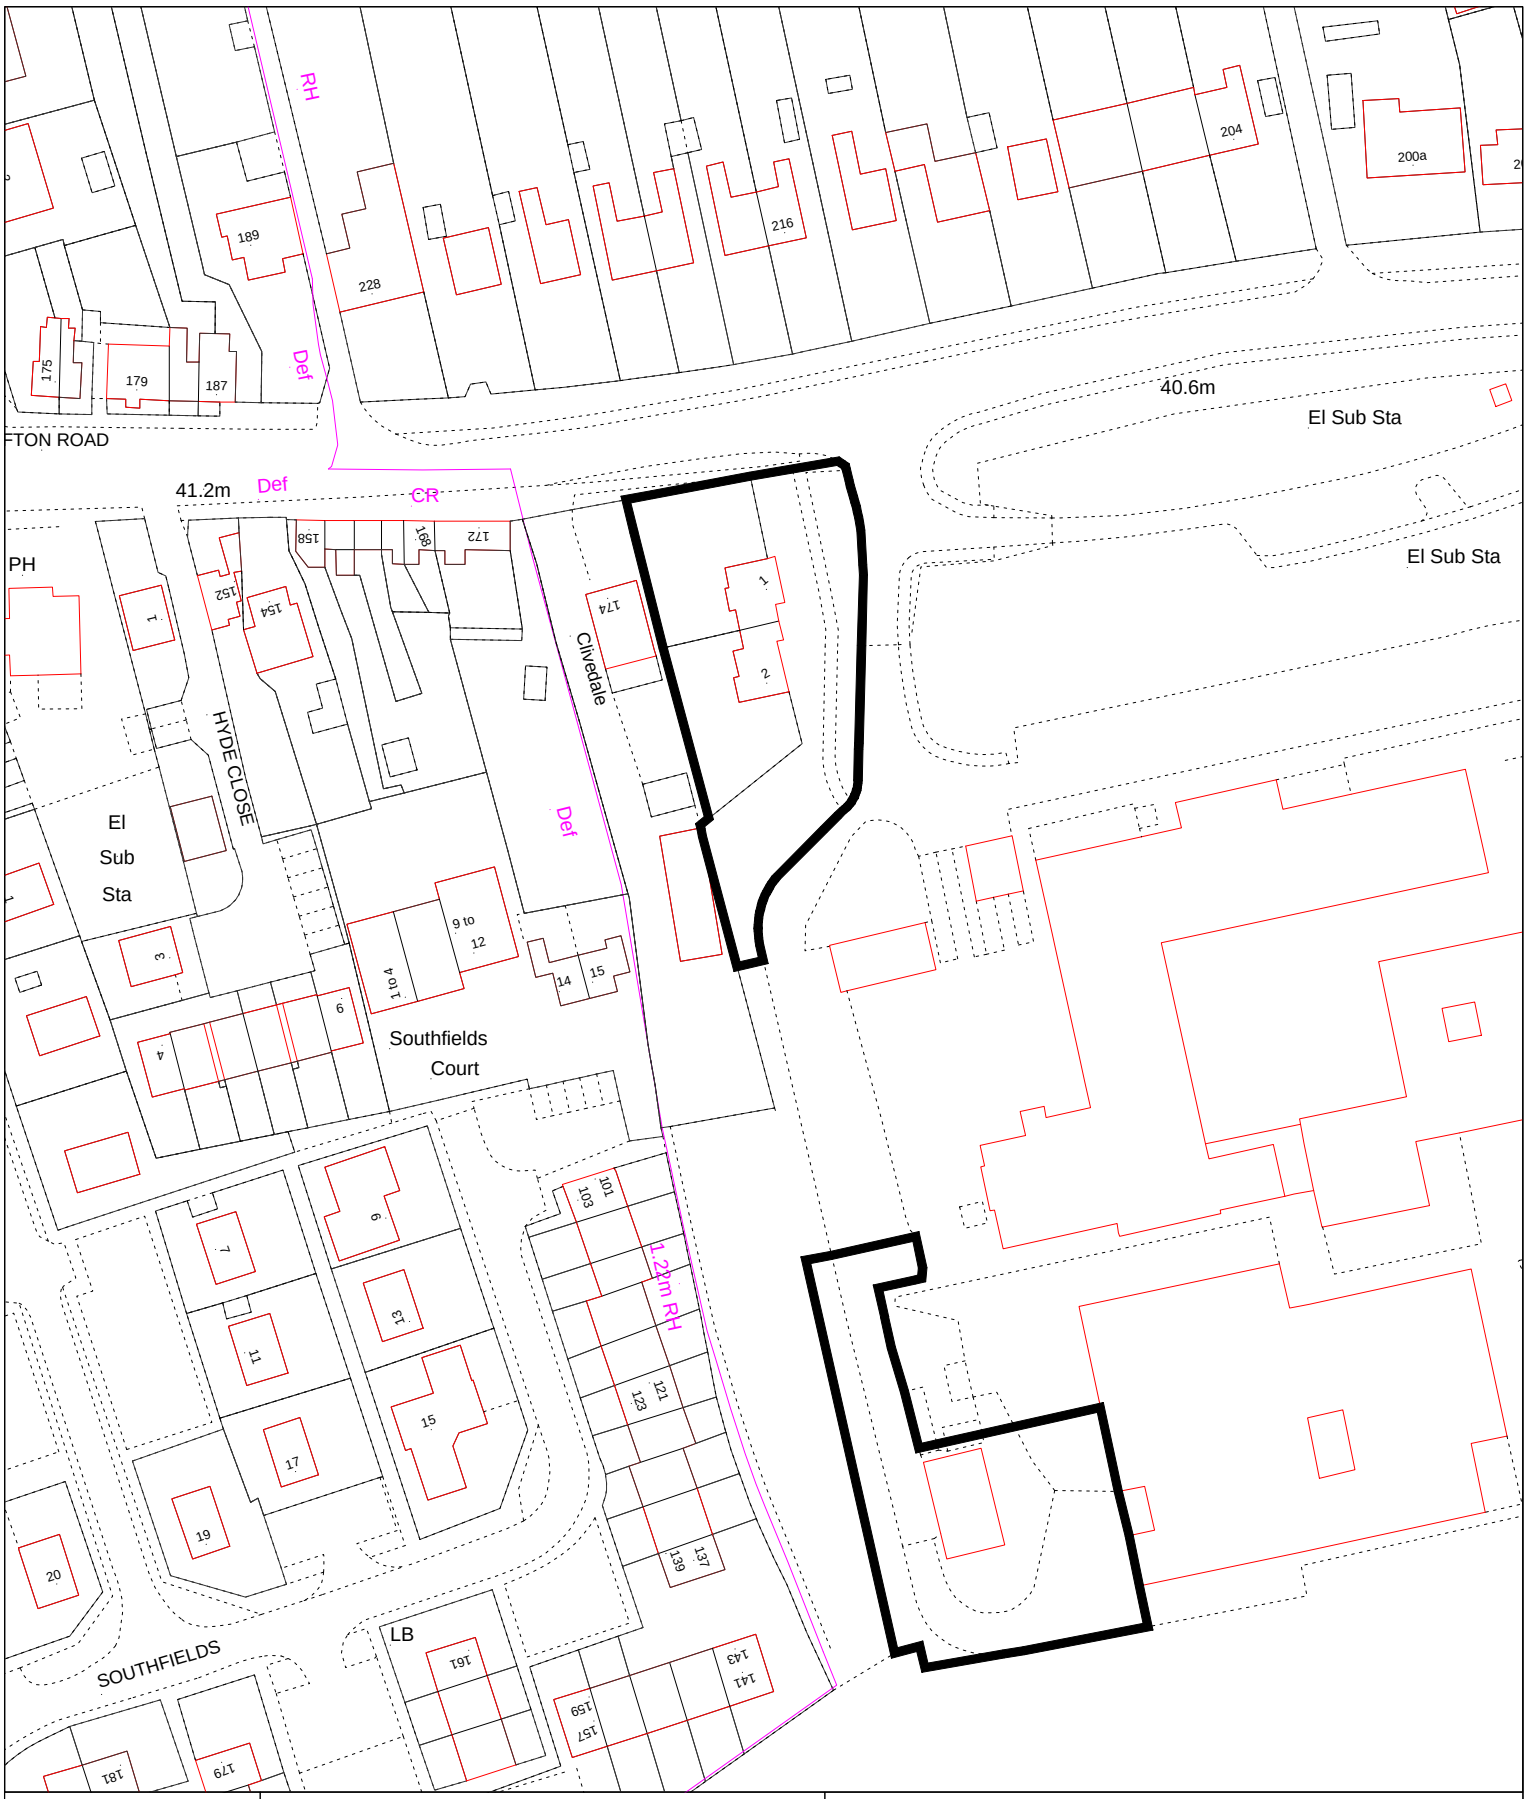

N

W E

S

© Crown Copyright. All rights reserved.
Central Bedfordshire Council
Licence No. 100049029 (2009)

Date: 15:April:2010

Map Sheet No

Application No.20
CB/10/00625/FULL

Scale: 1:1250

Samuel Whitbread Community College, Shefford Road, Clifton, Shefford , SG17 5QS