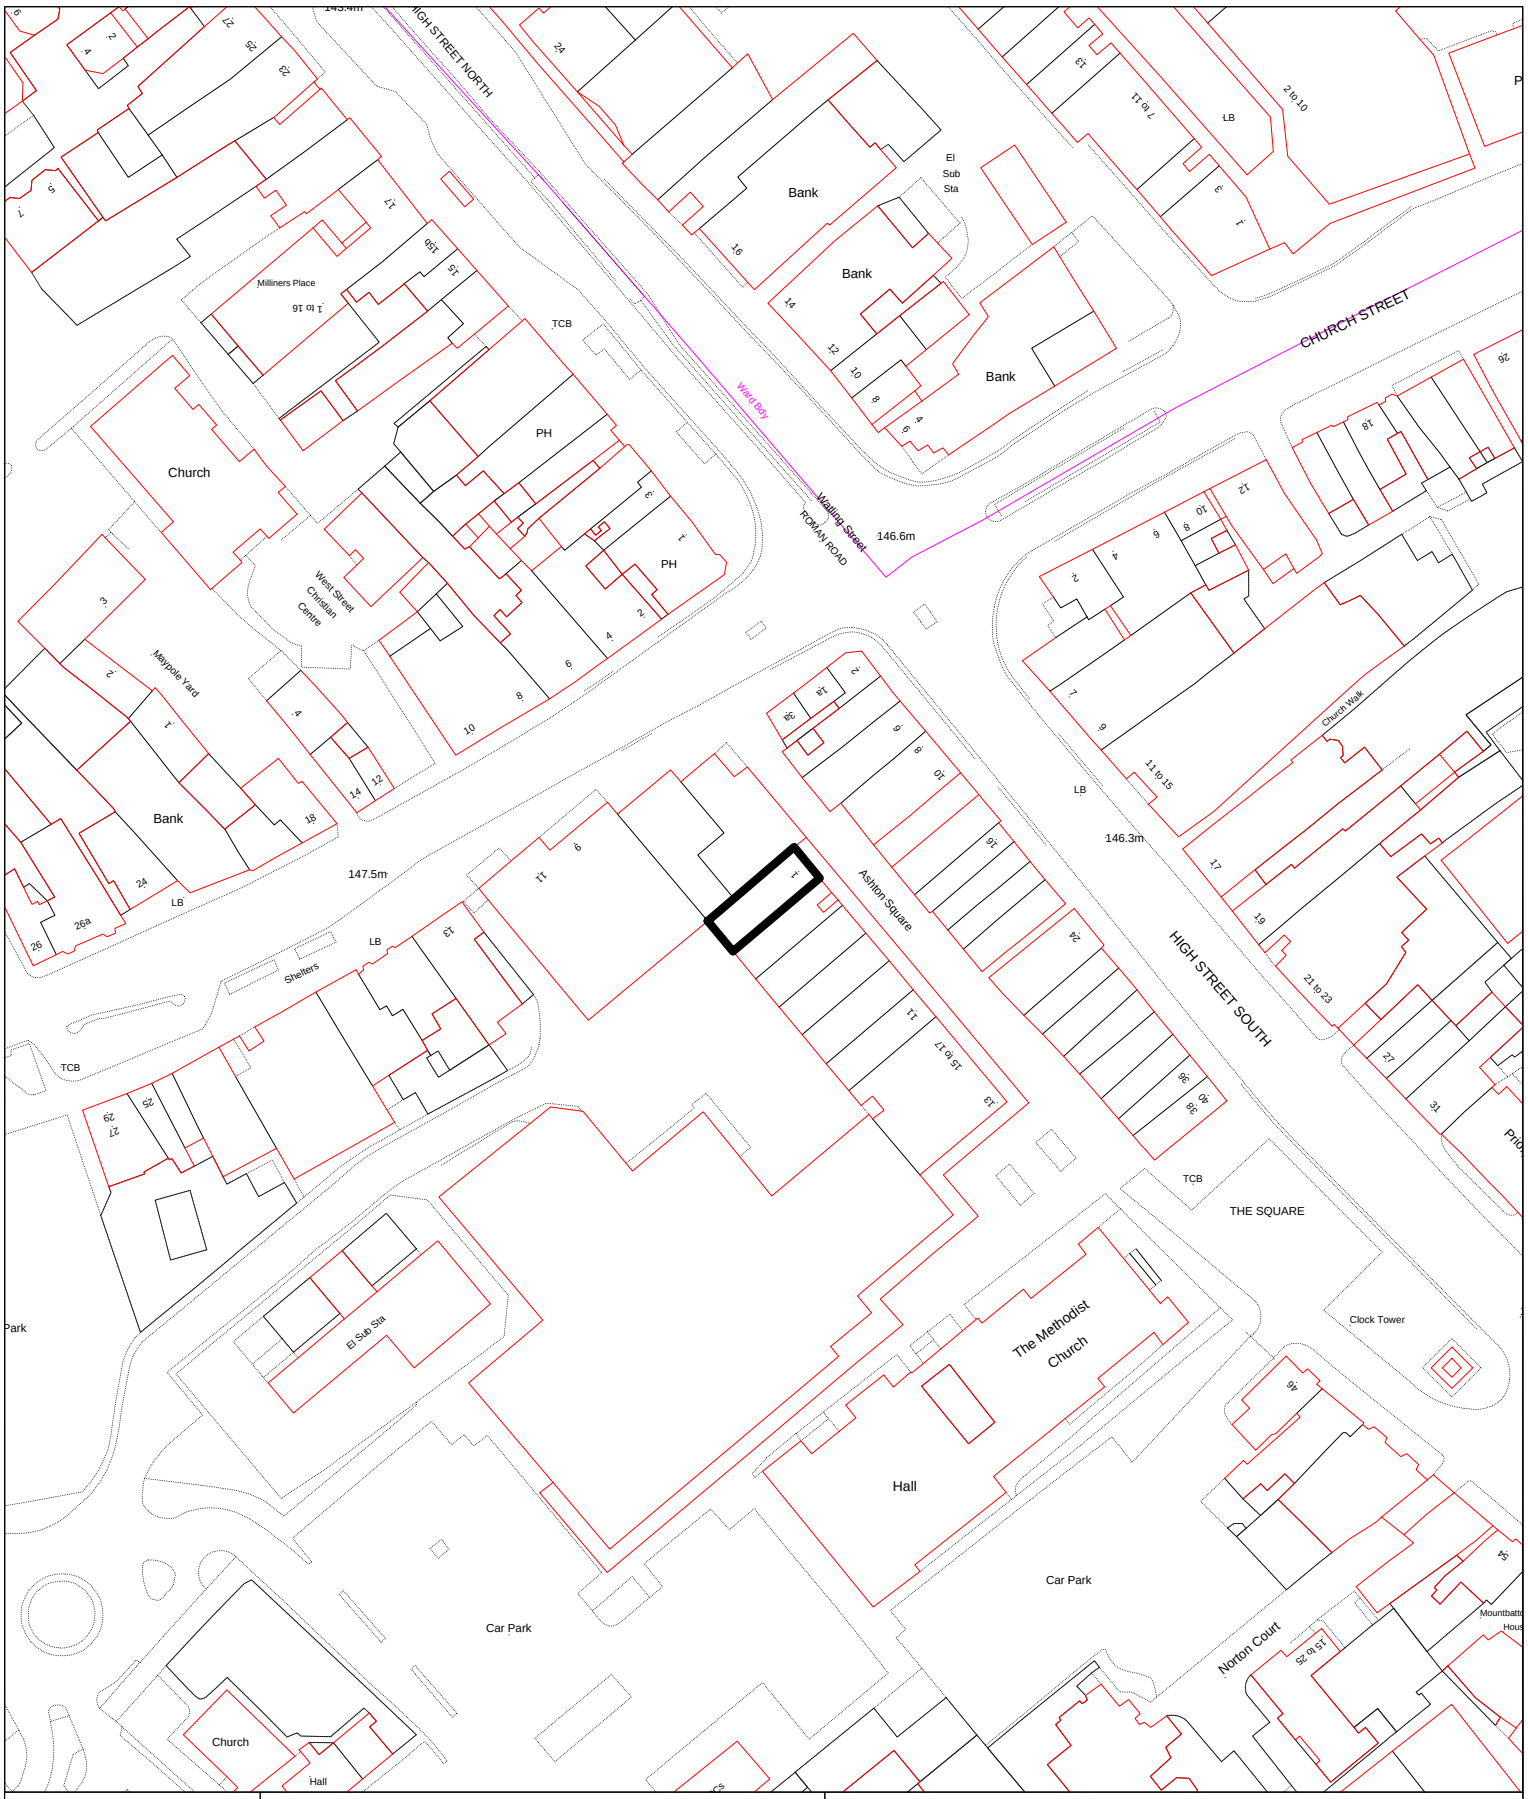

N

W E

S

© Crown Copyright. All rights reserved.
Central Bedfordshire Council
Licence No. 100049029 (2009)

Date: 02:October:2012

Grid Reference: 501875; 221813

Application No.
CB/12/02693/FULL

Scale: 1:1250

1 Ashton Square, Dunstable, LU6 3SN