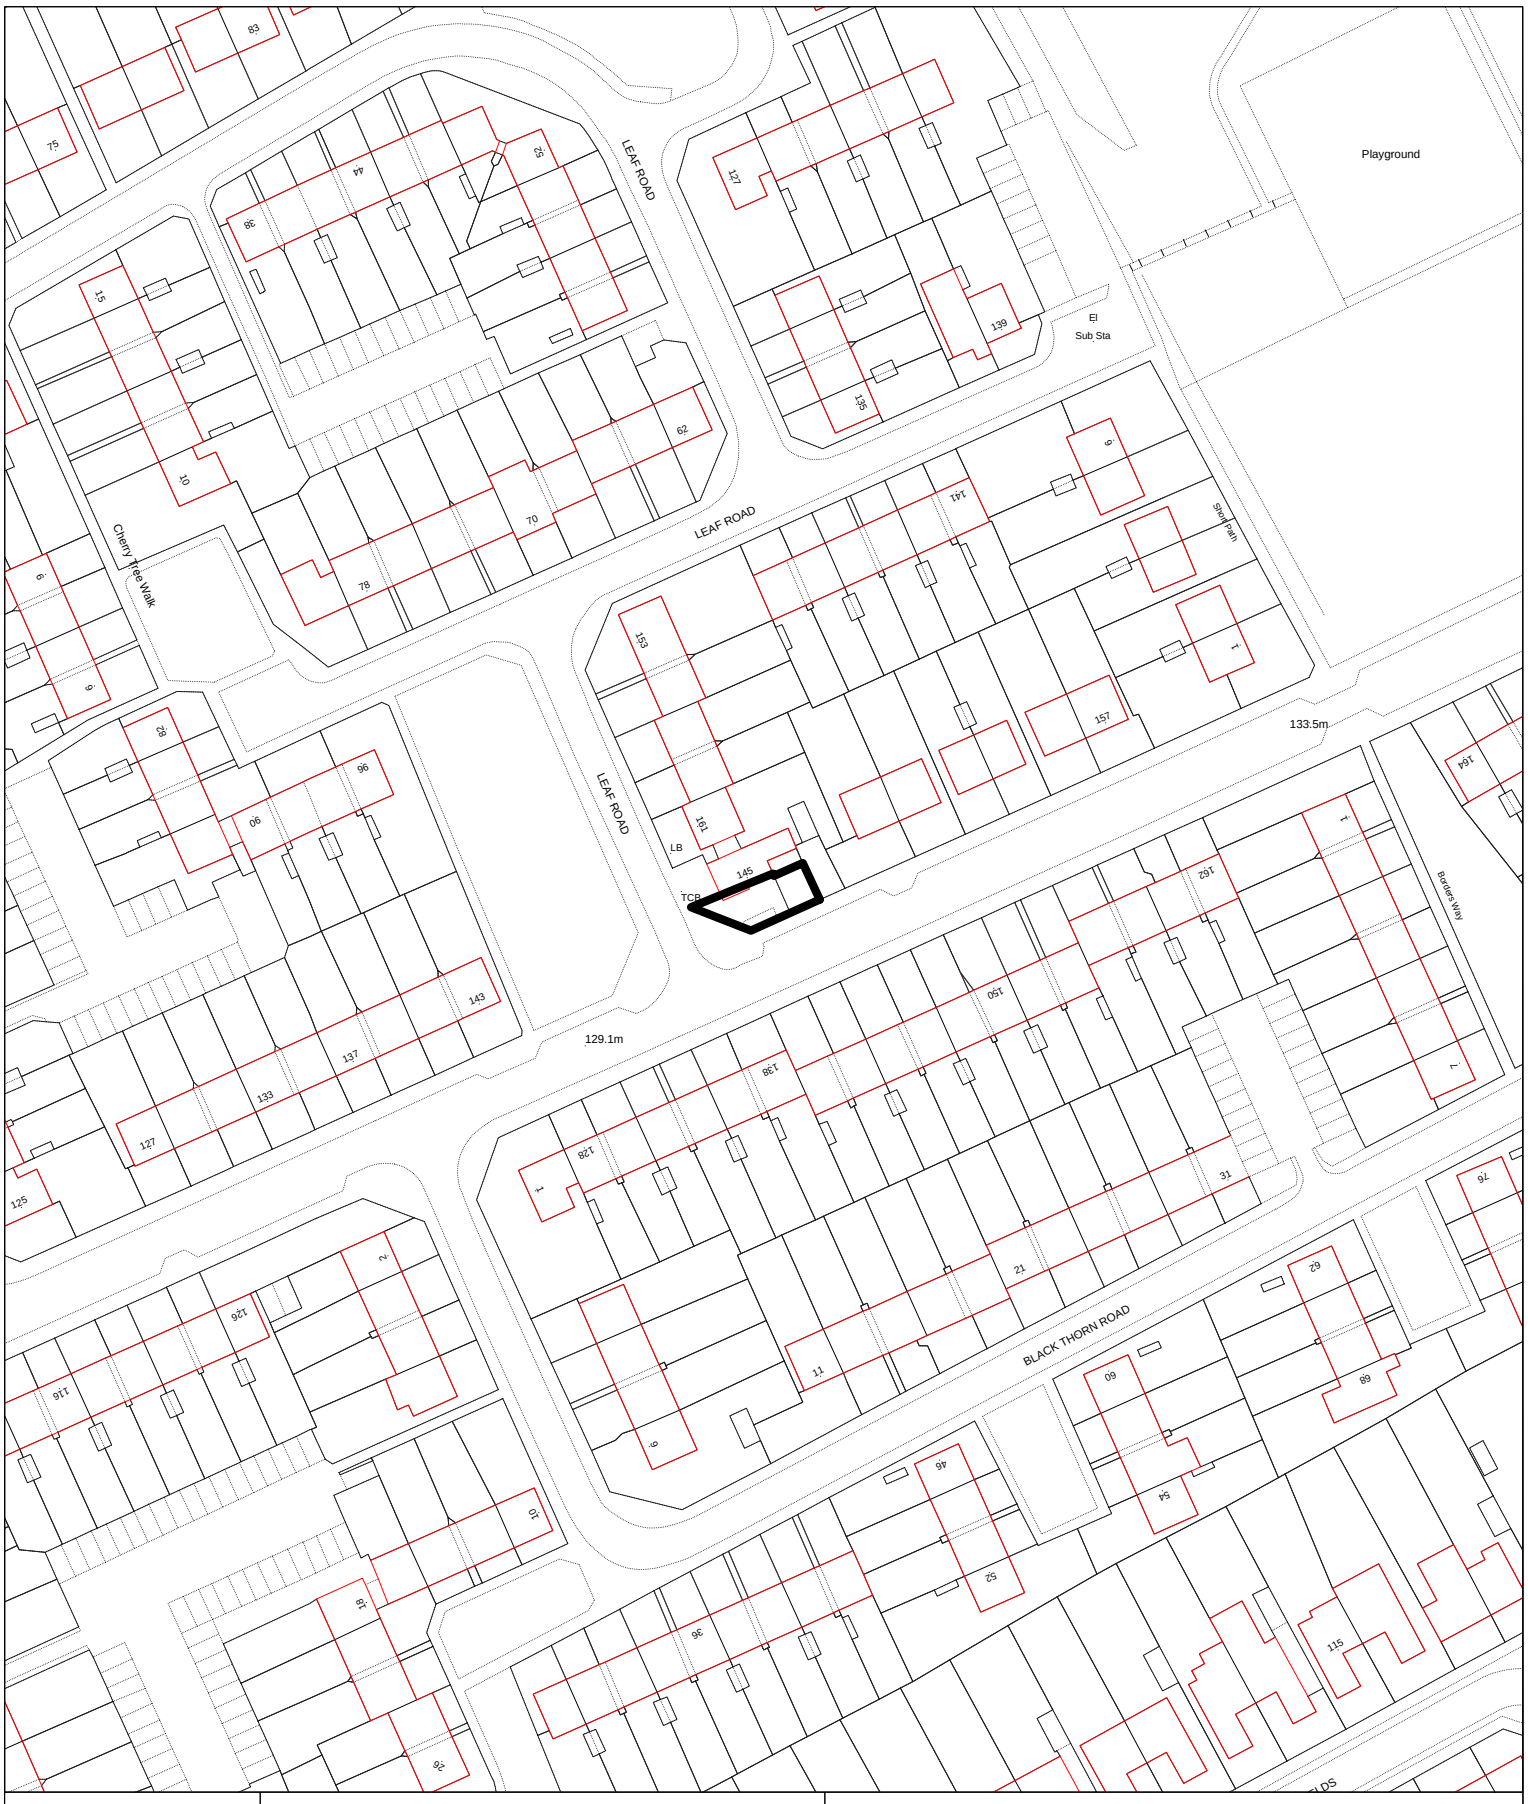

N

W E

S

© Crown Copyright. All rights reserved.
Central Bedfordshire Council
Licence No. 100049029 (2009)

Date: 21:October:2013

Grid Reference: 502068; 224727

Application No.
CB/13/03341/FULL

Scale: 1:1250

145 Tithe Farm Road, Houghton Regis, Dunstable, LU5 5JD