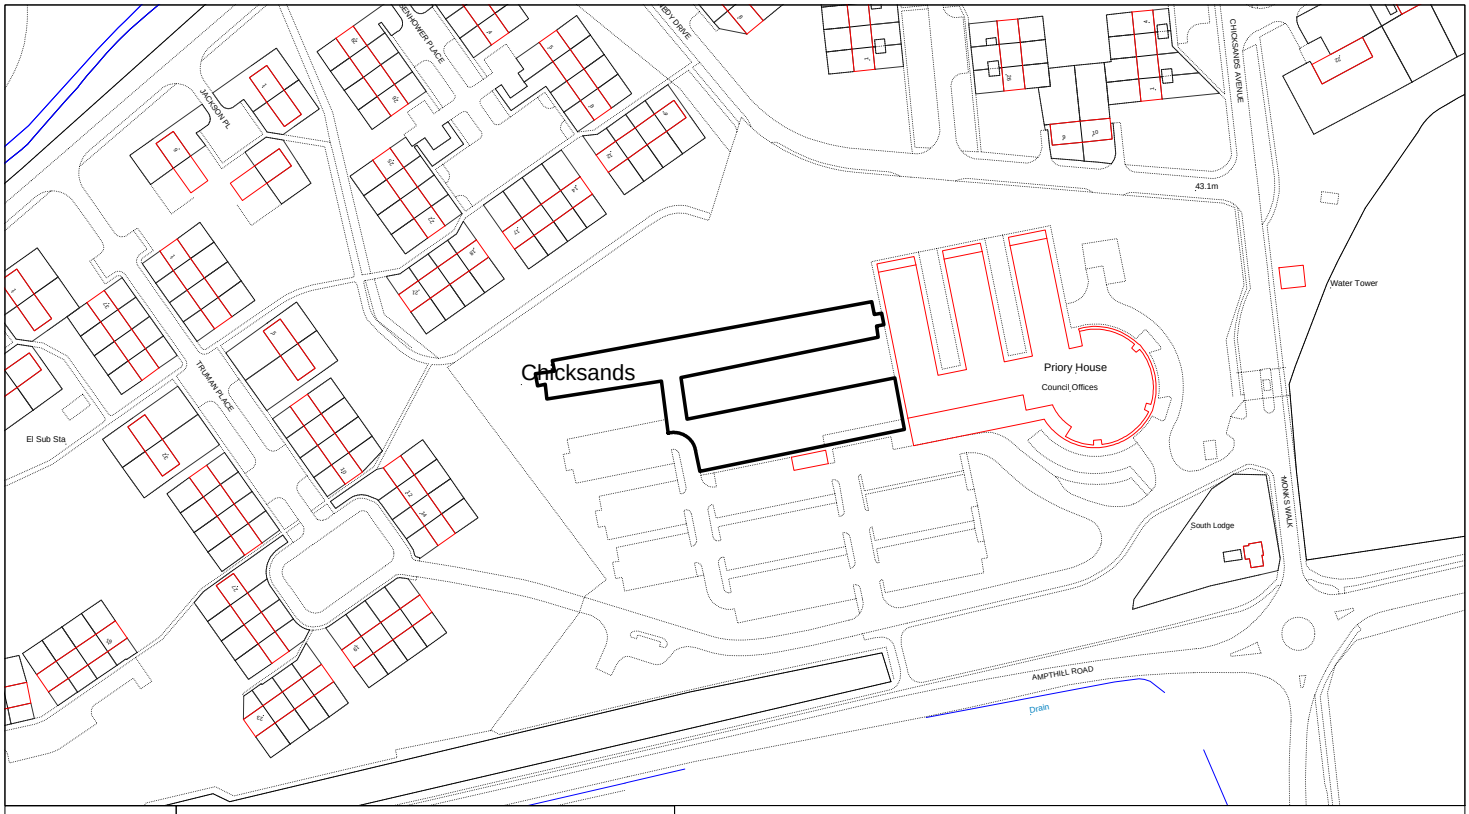

N

W E

S

© Crown Copyright. All rights reserved.
Central Bedfordshire Council
Licence No. 100049029 (2009)

Date: 19:February:2014

Map Sheet No

Scale: 1:2000

Application No. CB/14/00389/REG3

Priory House, Monks Walk, Chicksands, Shefford, SG17 5TQ