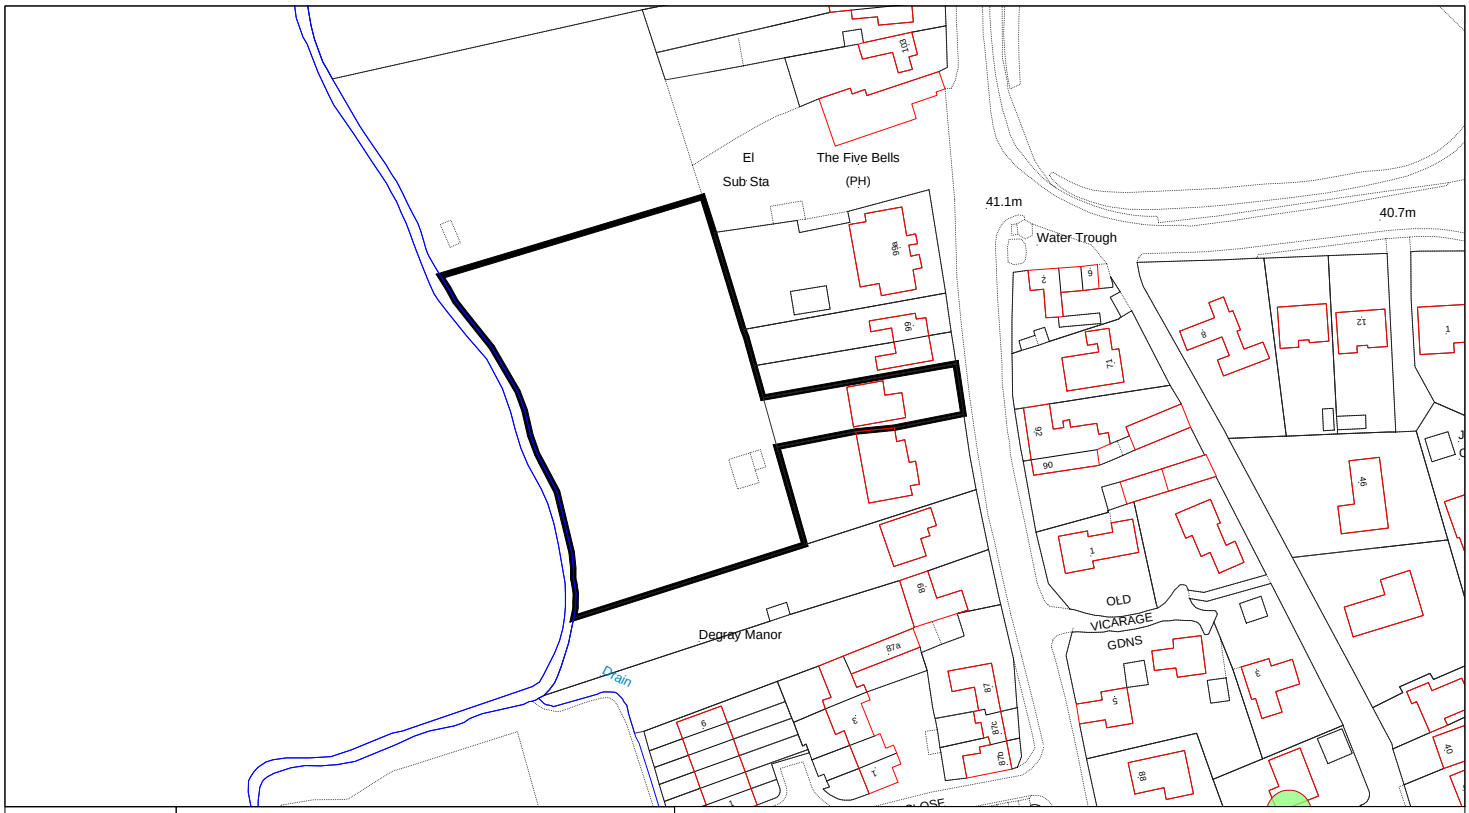

N
W E
S

© Crown Copyright. All rights reserved.
Central Bedfordshire Council
Licence No. 100049029 (2009)

Date: 15:July:2014

Map Sheet No

Scale: 1:1250

Application No. CB/14/01360

95 High Street, Henlow, SG16 6AB