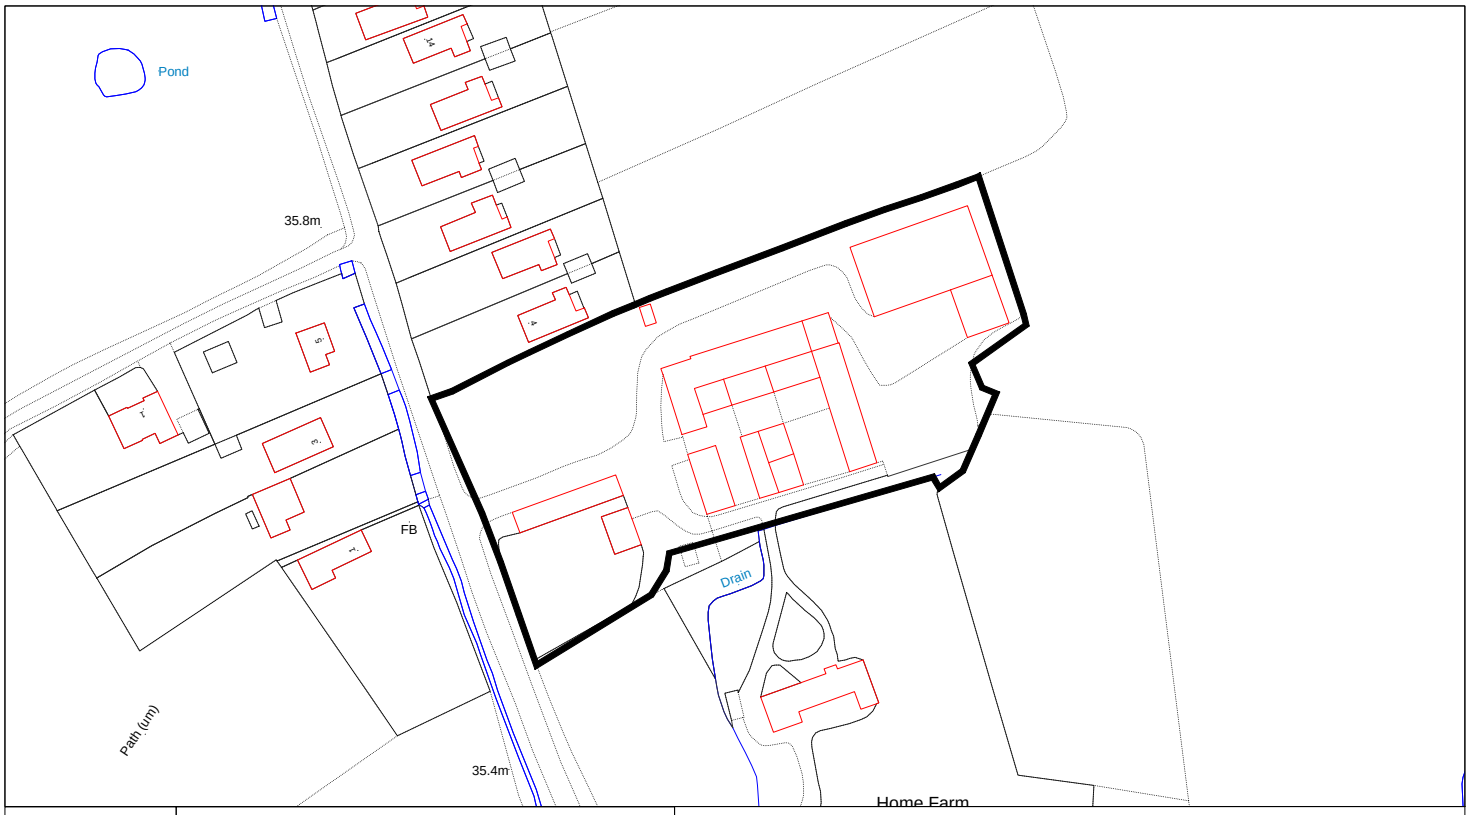

N
W E
S

© Crown Copyright. All rights reserved.
Central Bedfordshire Council
Licence No. 100049029 (2009)

Date: 09:September:2014

Map Sheet No

Scale: 1:1250

Application No. CB/14/02713/FULL

Home Farm, 1 High Street, Wrestlingworth, Sandy, SG19 2EW