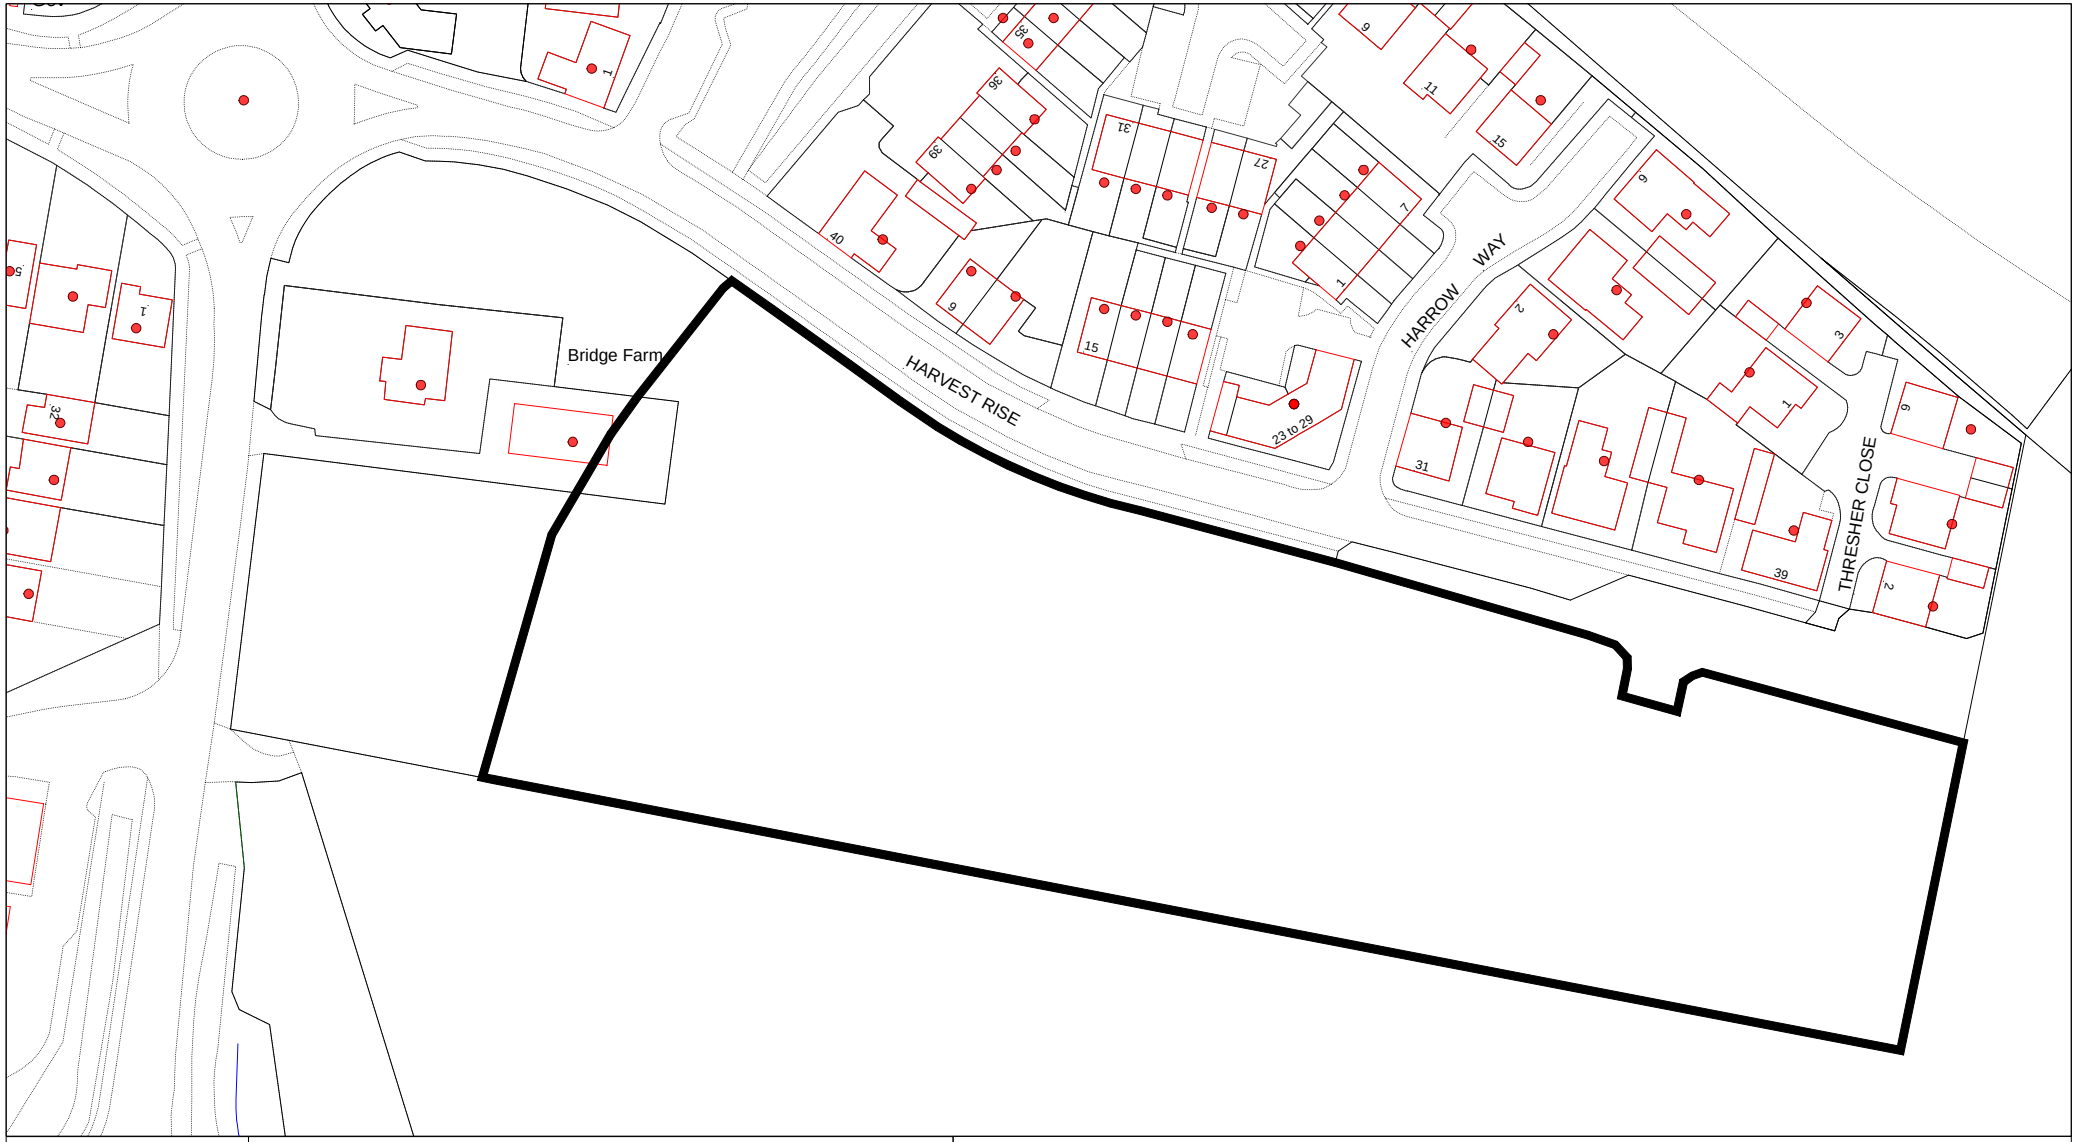

N
W E
S

© Crown Copyright. All rights reserved.
Central Bedfordshire Council
Licence No. 100049029 (2009)

Date: 04:August:2015

Map Sheet No

Scale: 1:1250

Application No. CB/15/02657/FULL

Bridge Farm, Ivel Road, Shefford, SG17 5LB