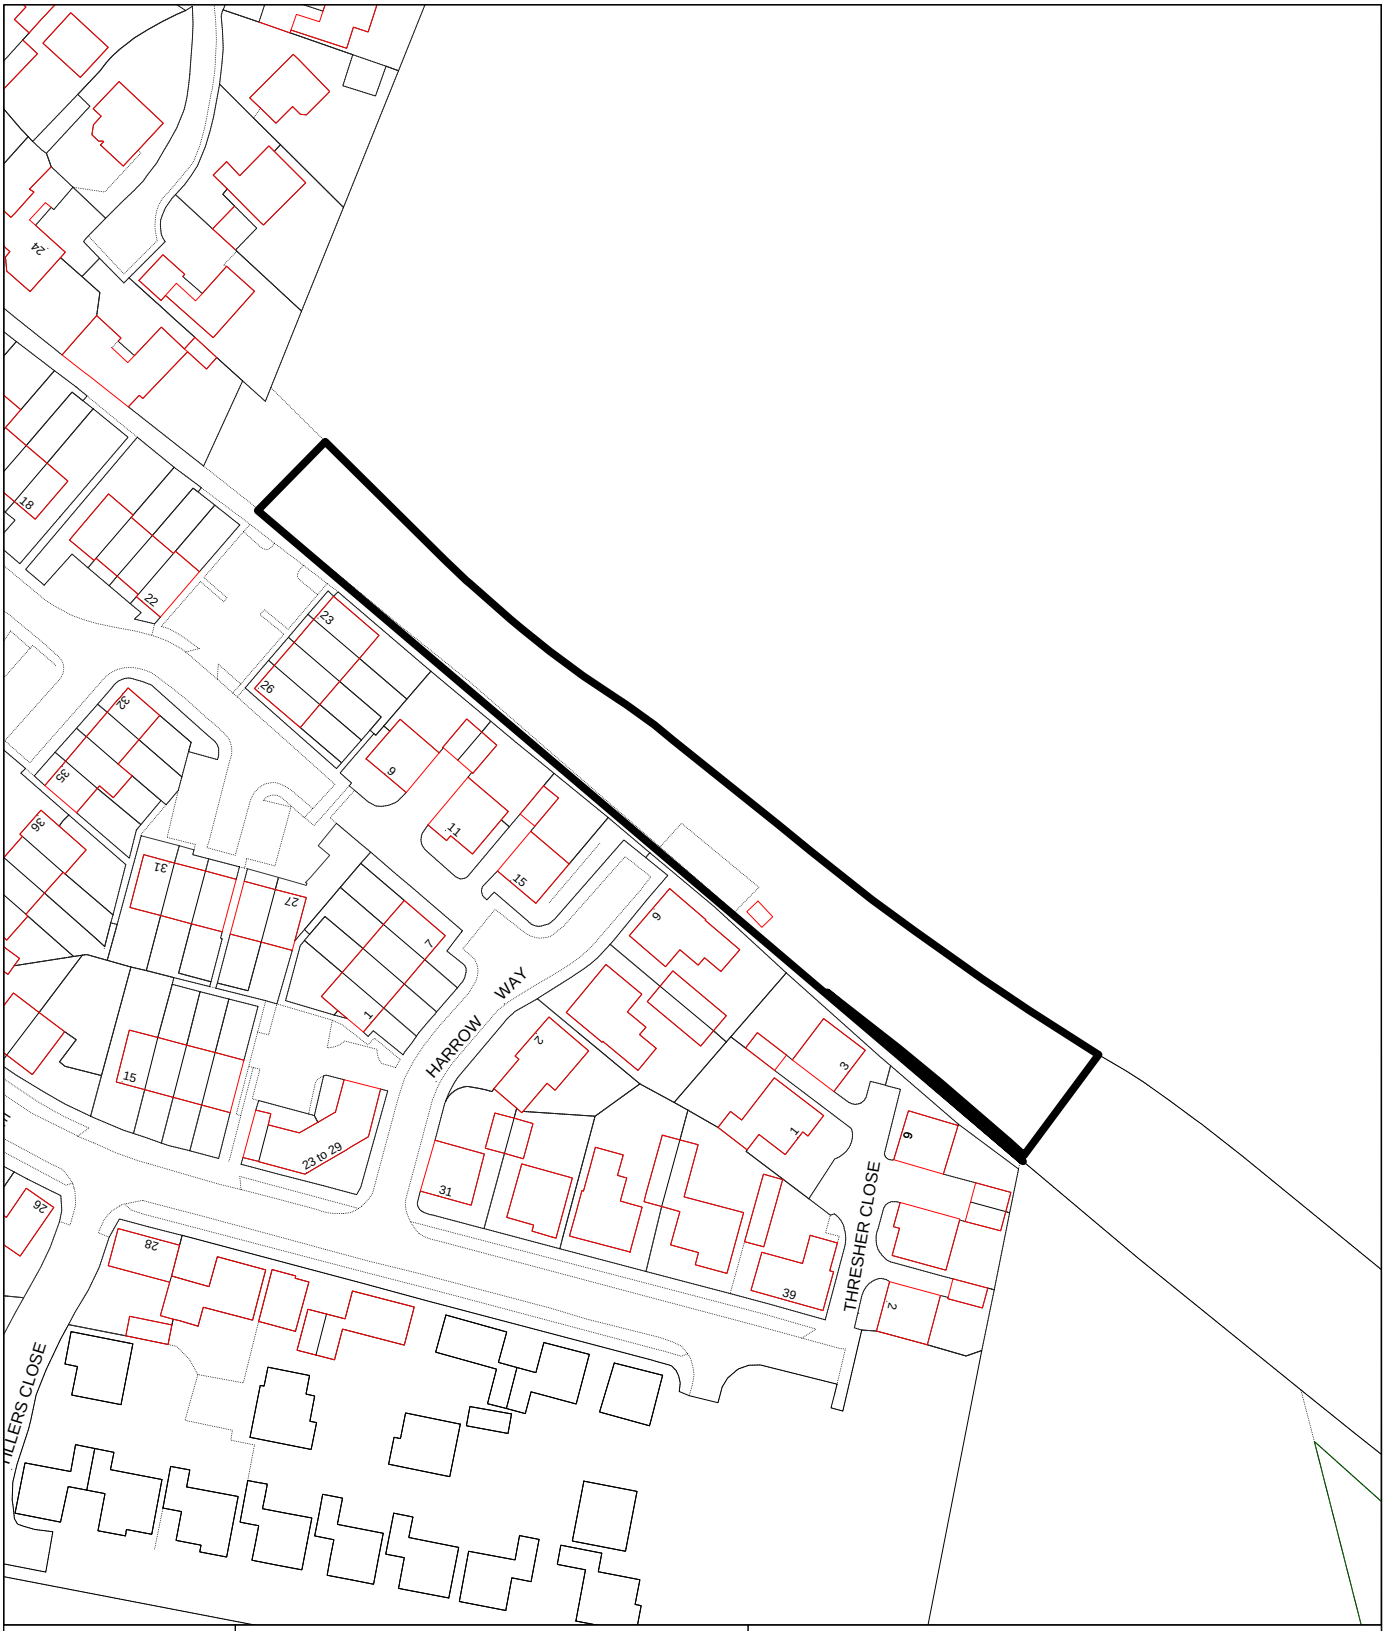


N
W E
S

© Crown Copyright. All rights reserved.
Central Bedfordshire Council
Licence No. 100049029 (2009)

Date: 15:January:2018

Grie Ref: 514736; 238434

Application No.
CB/16/05852/FULL

Scale: 1:1250

Land off Harrow Way, Shefford