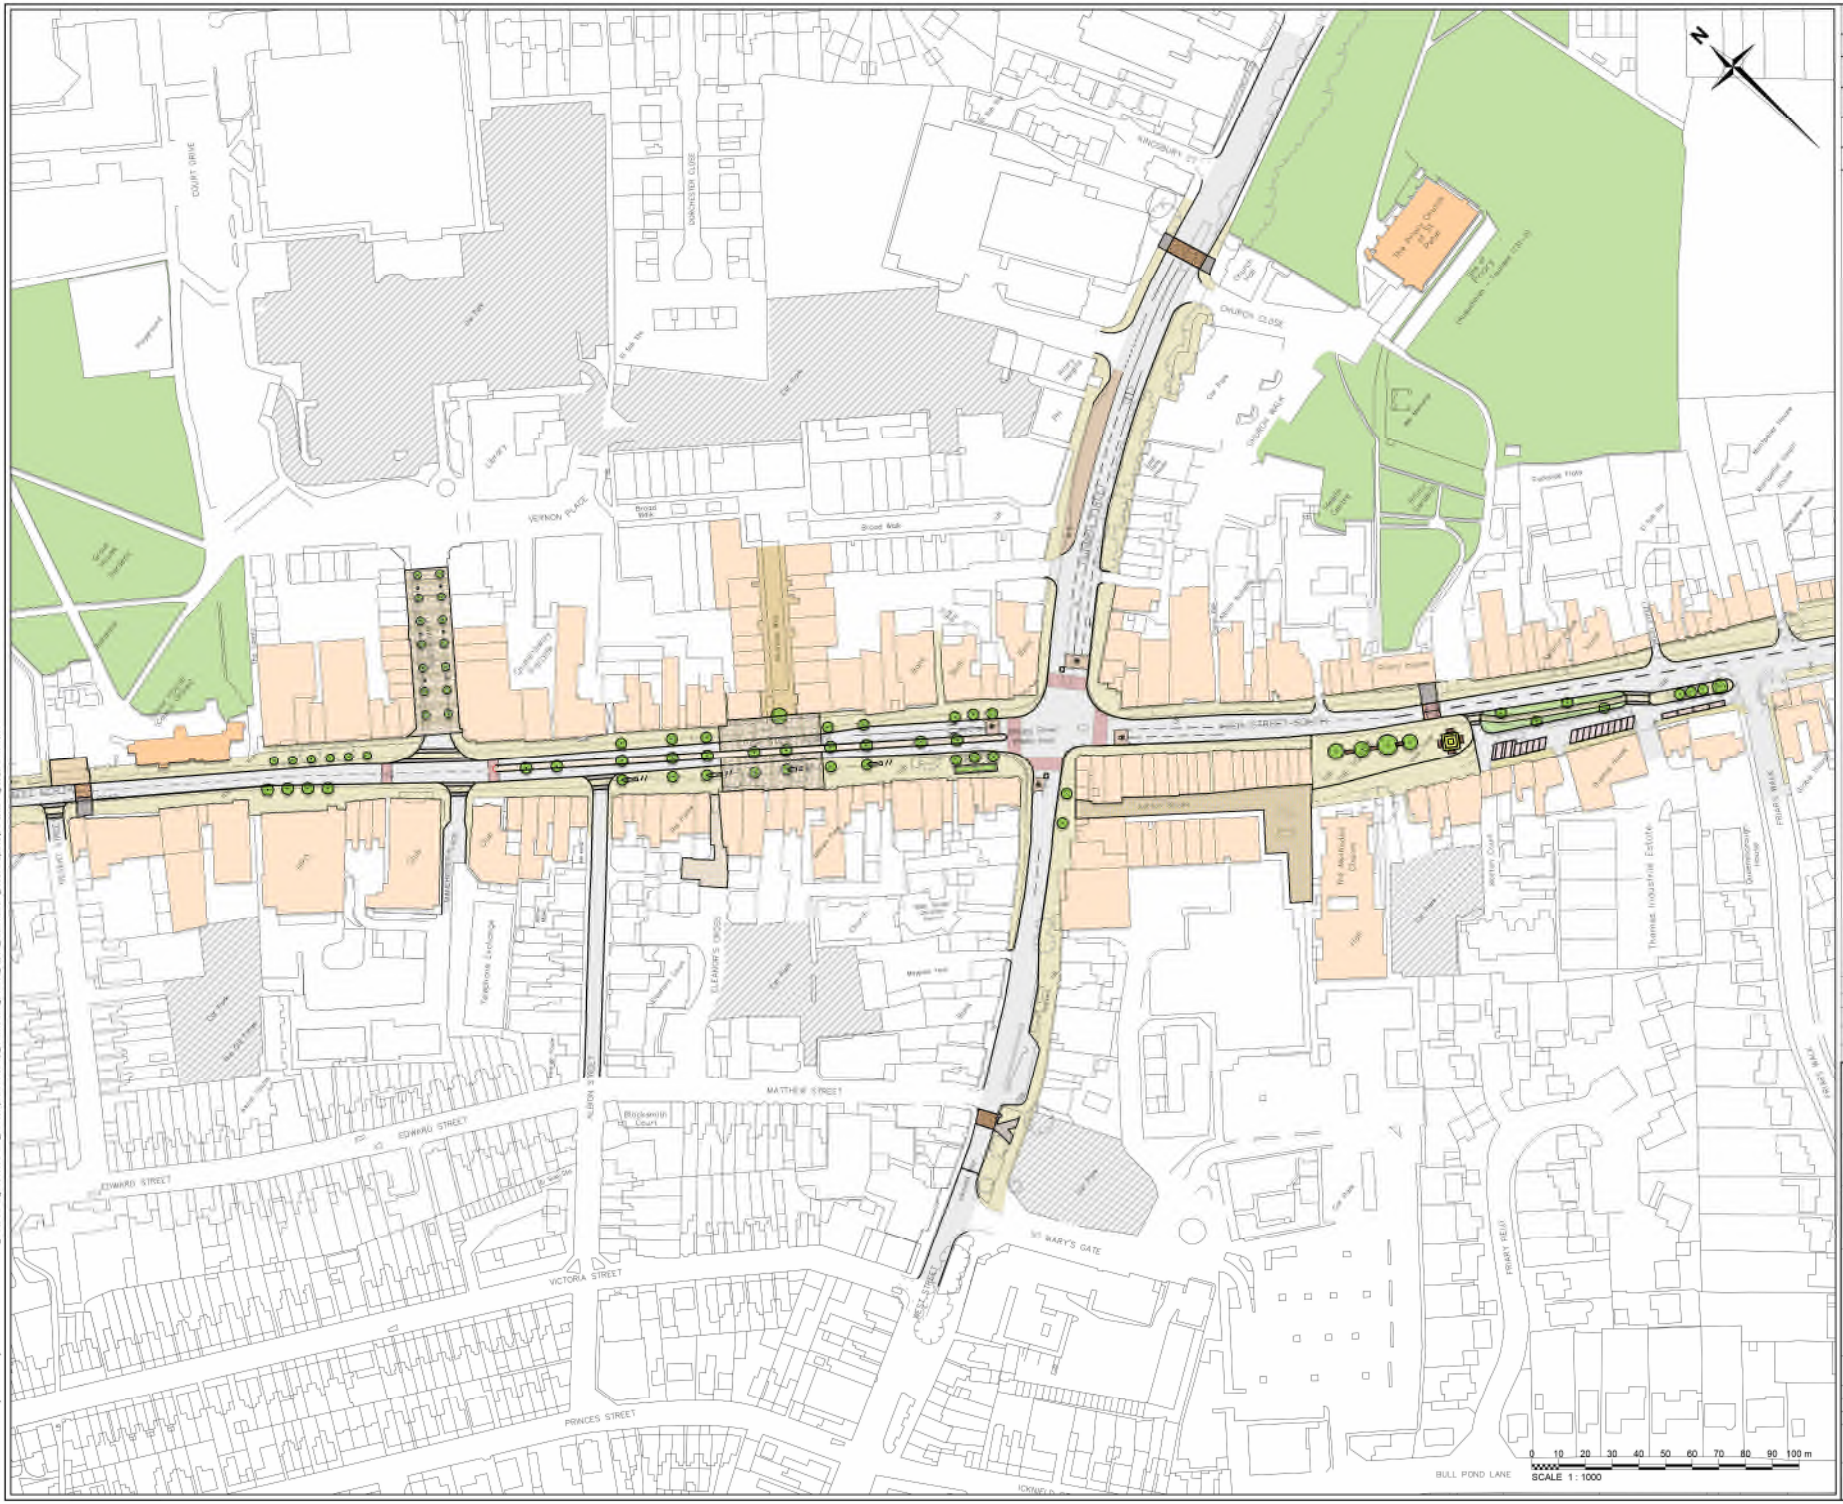

SAFETY, HEALTH AND ENVIRONMENTAL INFORMATION

In addition to the hazards/risks normally associated with the types of work detailed on this drawing, note the following

CONSTRUCTION

MAINTENANCE / CLEANING

DECOMMISSIONING / DEMOLITION

It is assumed that all works will be carried out by a competent contractor working where appropriate, to an approved method statement

REV	REV DATE	PURPOSE OF REVISION	DRAWN	CHKD	APPRVD

Drawn:	Date:
Design:	Date:
Checked:	Date:
Approved:	Date:

RINGWAY JACOBS
integrated expertise

Project

Drawing Title

Drawing Status

Scale	@ A1	DO NOT SCALE
Ringway Jacobs No.		
Client No.		
Drawing Number		Rev
CBC		0

This drawing is not to be used in whole or part other than for the intended purpose and project as defined on this drawing. Refer to the contract for full terms and conditions.

File location: \\LTBFLc1\Projects\Data\Projects\000001-050000\B2259\M06_Dunstable High Street\Drawings\Masterplan\B2259M06_Dunstable High Street_Option 2 Skeleton.dwg, User May, Long Time:10 August 2017 16:46:33

Reproduced from the Ordnance Survey material with the permission of Ordnance Survey on behalf of the Controller of Her Majesty's Stationery Office Crown Copyright. Unauthorised reproduction infringes Crown Copyright and may lead to prosecution or civil proceedings. Licence number 100049029 Central Bedfordshire Council.